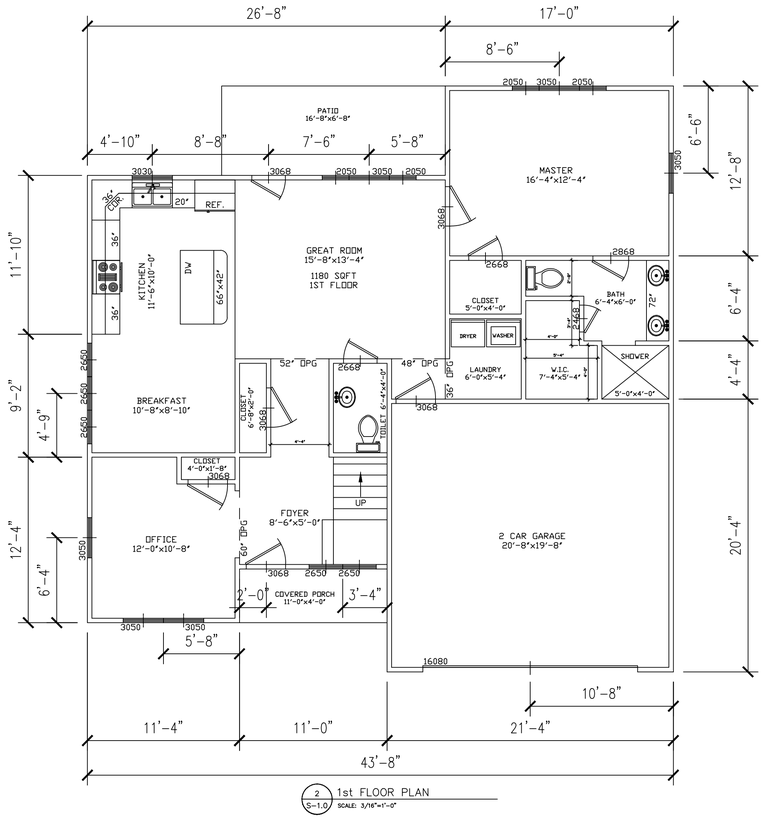


2 1st FLOOR PLAN
S-1.0 SCALE: 3/16"=1'-0"

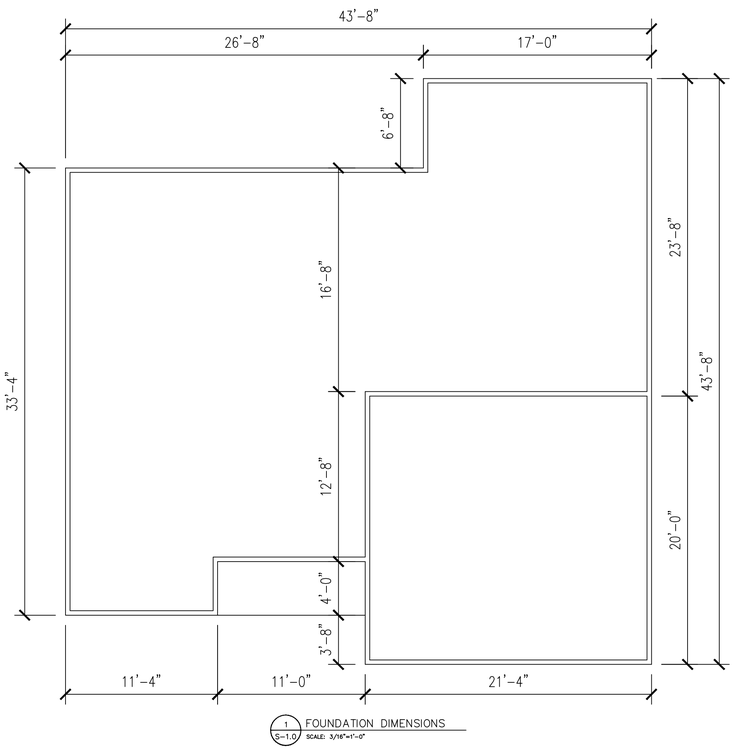


1 FOUNDATION DIMENSIONS
S-1.0 SCALE: 3/16"=1'-0"

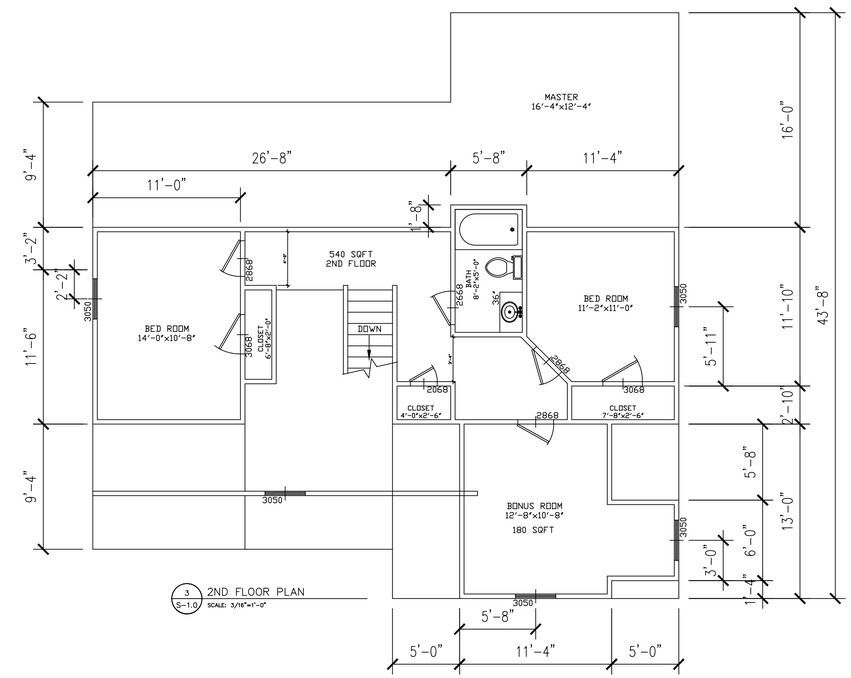


3 2ND FLOOR PLAN
S-1.0 SCALE: 3/16"=1'-0"


HARRIS DRAFTING & DESIGN
CUSTOM AND SPEC. HOUSE PLANS,
STRUCTURAL STEEL DETAILING,
AUTO CAD DRAWINGS
676 ROUND POND ROAD
LAFAYETTE, GA 30728
PH: 423-413-1240
E-MAIL: NEILLHARRIS@COMCAST.NET


OWNER

DENNIS KING

PROJECT

NEW HOME CONSTRUCTION

STOCKTON PLACE LOT 6
EAST BRAINERD, TN

SHEET TITLE

FOUNDATION & FLOOR PLANS

REVISIONS

| Date | Description |
|---|---|
| - - | - |
| - | - |
| | |
| | |
| | |

SCALE: 3/16" = 1'-0"

DATE: 11/14/2016

DRAWN-BY: NH

CHECKED-BY: NH

JOB NUMBER: H-195

SHEET NUMBER

S1.0